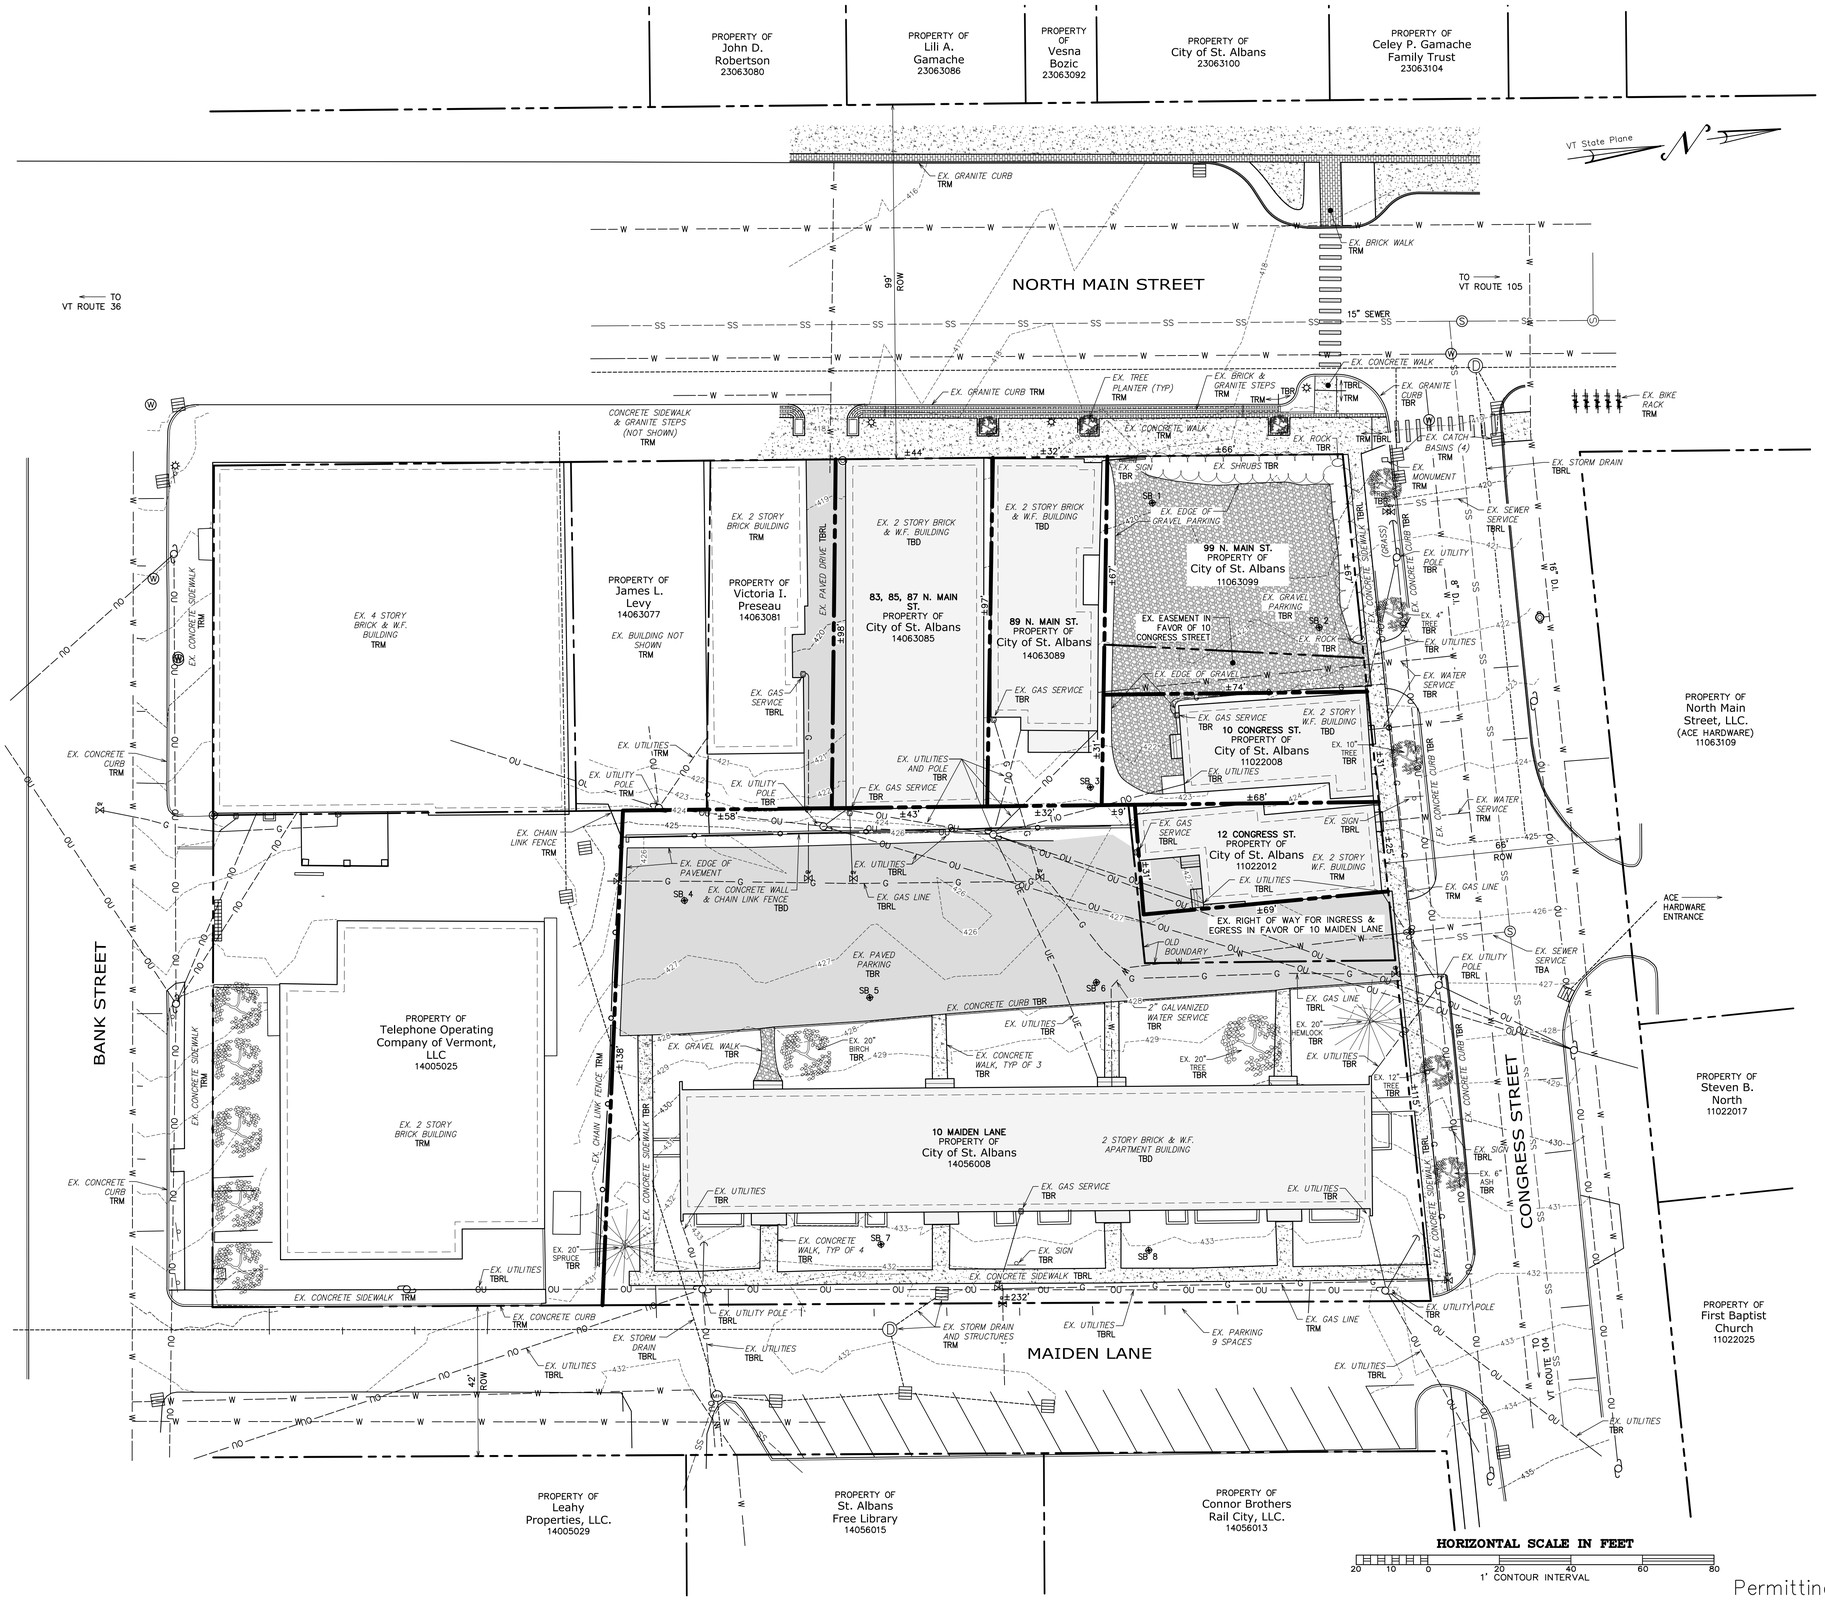

ABBREVIATIONS:

EX	EXISTING
TBA	TO BE ABANDONED
TBD	TO BE DEMOLISHED
TBR	TO BE REMOVED
TBRL	TO BE REPLACED
TRM	TO REMAIN
SB	SOIL BORING

Permitting – COSA September 12, 2018

PROJECT: 18003
DATE: June 29, 2018
DESIGN: PHC
DRAWN: NRB
CHECKED: PHC
APPROVED: PHC

Tel. 802-524-2113
Fax: 802-524-9681
CCE CROSS CONSULTING ENGINEERS, P.C.
103 Fairfax Rd.
St. Albans, Vermont 05478
© COPYRIGHT 2018
Cross Consulting Engineers, P.C.

Existing Conditions And Demolition Plan

City Of St. Albans
St. Albans, VT

Congress & Main Redevelopment

N. Main & Congress St. Albans, VT

CIVIL

C-2

Q:\2018 Drawings\18003- COSA, Survey, Corner Main & Congress St\Current\C-2 Existing Conditions And Demolition Plan.dwg Plotted: 9/12/2018 10:48:41 AM