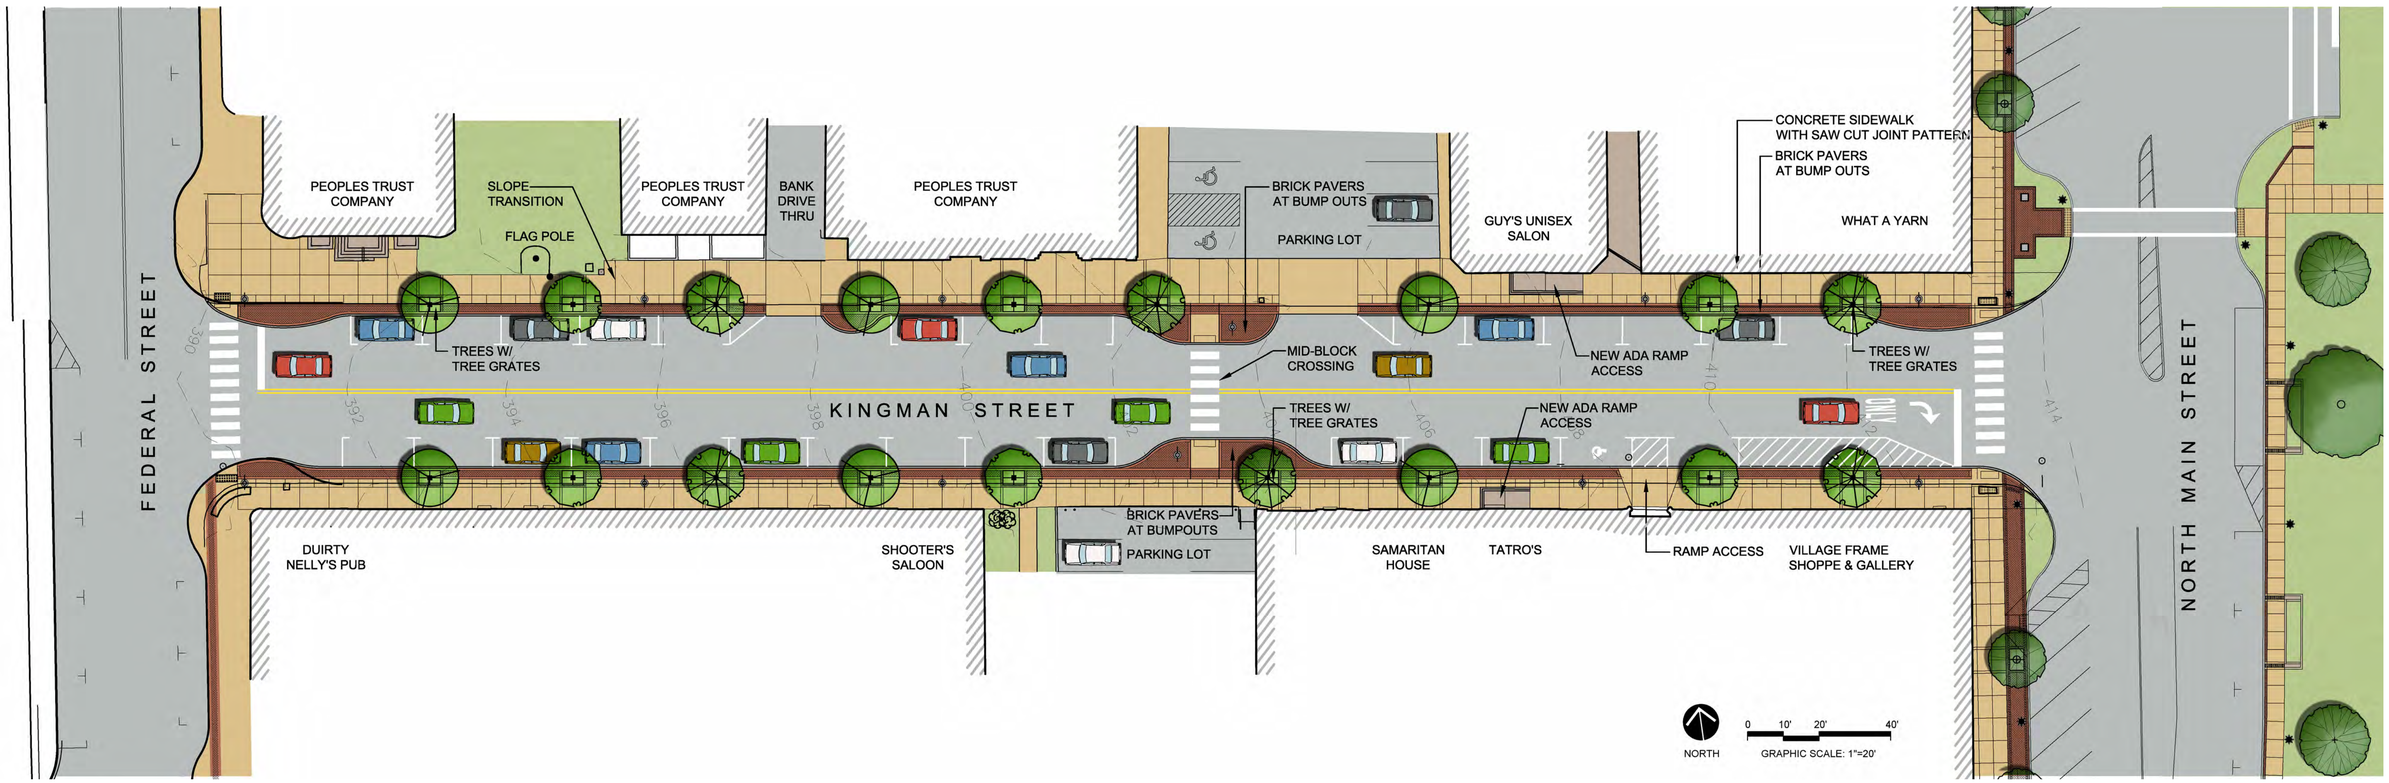

SAINT ALBANS - KINGMAN STREET

STREETSCAPE CONCEPT PLAN | August 29th, 2017

SAINT ALBANS Vermont

vhb